
ORTHOPHOTO

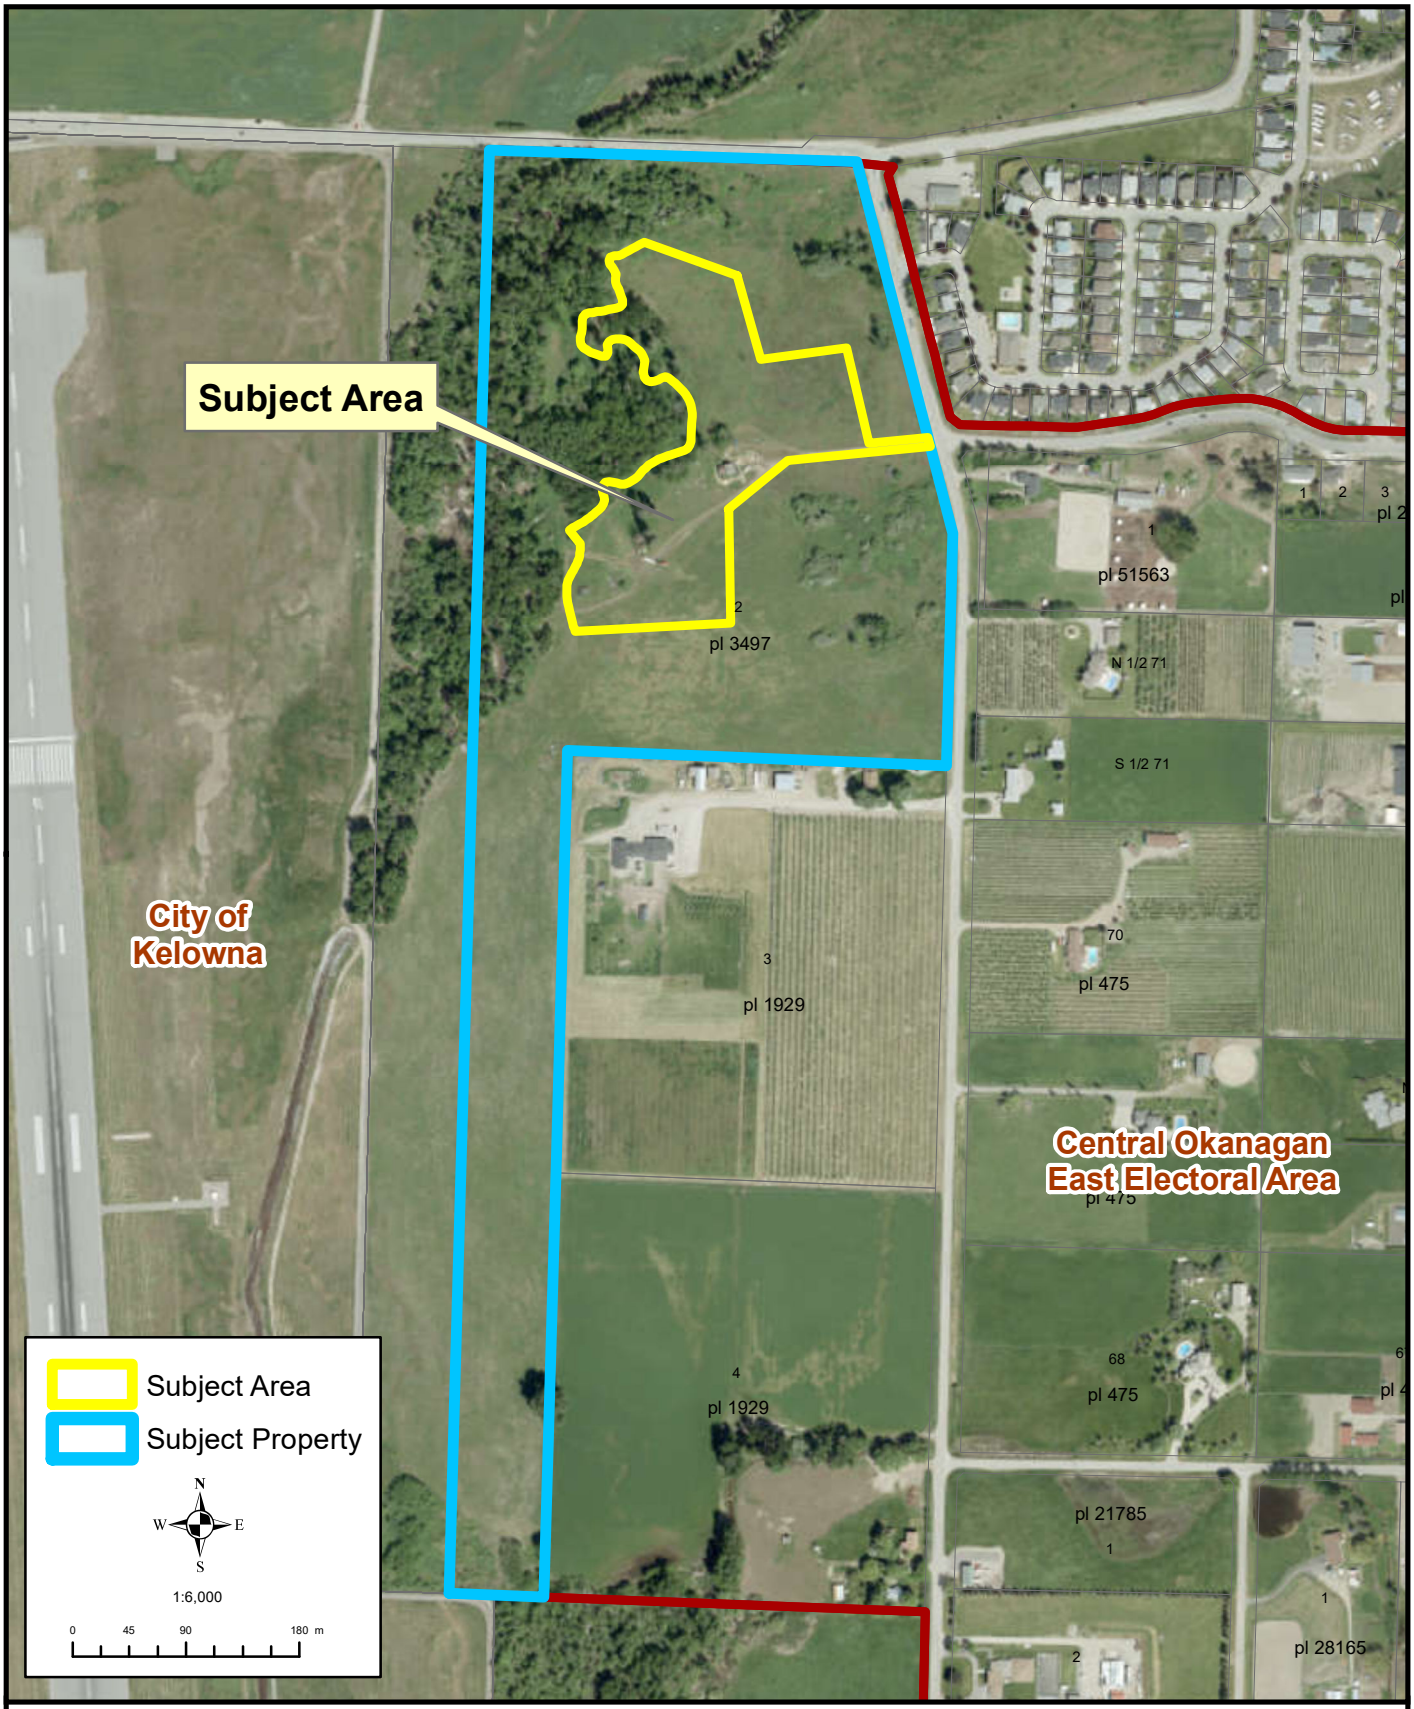

File: TUP-18-01

Drawn By: DO

Date: April 30, 2019

Lot 2, DL. 120, ODYD Plan 3497

Document Path: H:\Planning\4520-Permits_General (FEX and TUP)\20-Temp_Use_Permit\2018\TUP-18-01 (Kangaroo Creek)\Maps\ORTHOPHOTO with subject area.mxd