# REGIONAL DISTRICT OF CENTRAL OKANAGAN
## BYLAW NO. 871-264
### A Bylaw to Amend Regional District of Central Okanagan Zoning Bylaw 871, 2000

WHEREAS the Regional Board of the Regional District of Central Okanagan is desirous of amending Zoning Bylaw No. 871, 2000 under the provisions of the Local Government Act.

NOW THEREFORE the Regional Board of the Regional District of Central Okanagan, in an open meeting enacts as follows:

1.   This bylaw may be cited as Regional District of Central Okanagan Zoning Amendment Bylaw No. 871-264.

2.   That the Regional District of Central Okanagan Zoning Bylaw No. 871, 2000 is hereby AMENDED by changing the zoning on Lot 1, District Lot 121, ODYD, Plan 15442 as shown on Schedule 'A' attached to and forming part of this bylaw from A1 Agricultural to A1s Agricultural (Secondary Suite).

3.   That the Regional District of Central Okanagan Zoning Bylaw map being Schedule 'B' of the bylaw be AMENDED to depict the change.

READ A FIRST TIME this ___25th___ day of ___January 2021___

PUBLIC HEARING HELD PURSUANT TO THE LOCAL GOVERNMENT ACT this ___26th___ day of ___April 2021___

READ A SECOND TIME this ___26th___ day of ___April 2021___

READ A THIRD TIME this ___26th___ day of ___April 2021___

ADOPTED this _____ day of _____

_____
Chairperson

_____
Director of Corporate Services

I hereby certify the foregoing to be a true and correct copy of Zoning Bylaw No. 871-264 as read a third time by the Regional District of Central Okanagan the _____26th_____ day of

April 2021
_____

Dated at Kelowna, this ___27th___ day of ___April 2021_____
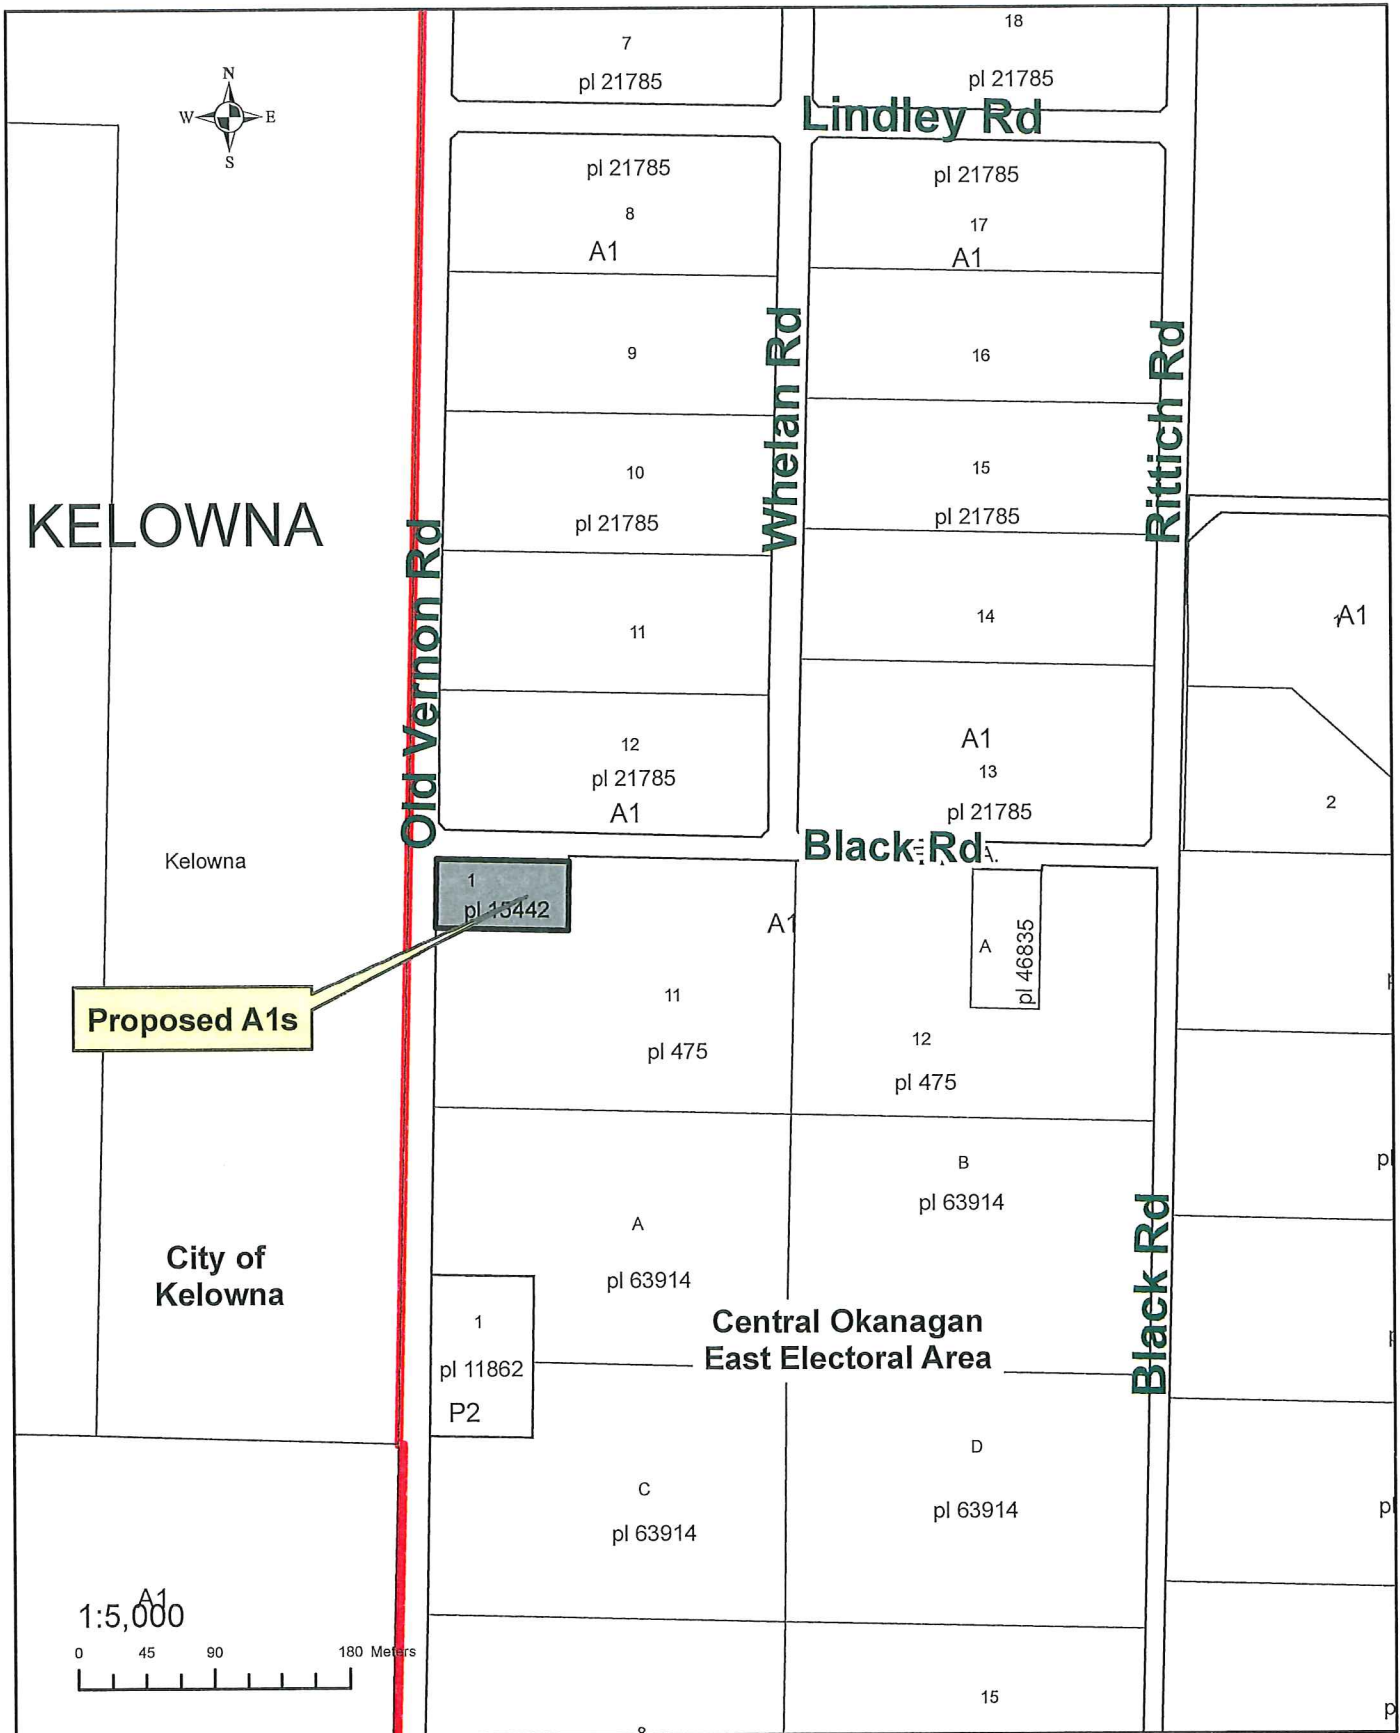
_____
Director of Corporate Services

I hereby certify the foregoing to be a true and correct copy of Zoning Bylaw No. 871-264 which was Adopted by the Regional District of Central Okanagan on the _____ day of

_____

Dated at Kelowna, this _____ day of _____

_____
Director of Corporate Services

# SCHEDULE 'A'

KELOWNA

Kelowna

**Proposed A1s**

**City of Kelowna**

Old Vernon Rd

Whelan Rd

Rittich Rd

Black Rd

**Lindley Rd**

**Black Rd**

7
pl 21785

18
pl 21785

pl 21785
8
A1

pl 21785
17
A1

9

16

10
pl 21785

15
pl 21785

11

14

12
pl 21785
A1

A1
13
pl 21785

A1

2

1
pl 15442

A1

A
pl 46835

11
pl 475

12
pl 475

A
pl 63914

B
pl 63914

1
pl 11862
P2

**Central Okanagan East Electoral Area**

D
pl 63914

C
pl 63914

15

A1

1:5,000

0    45    90         180 Meters