# PLAN OF SUBDIVISION OF PART OF LOT 7, PLAN 31553, SECTION 14, TOWNSHIP 27, O.D.Y.D.

B.C.G.S. 82E.084

SCALE : 1 : 1250 METRES

LEGEND

BEARINGS ARE ASTRONOMIC, DERIVED FROM PLAN 31553

● STANDARD IRON POST FOUND

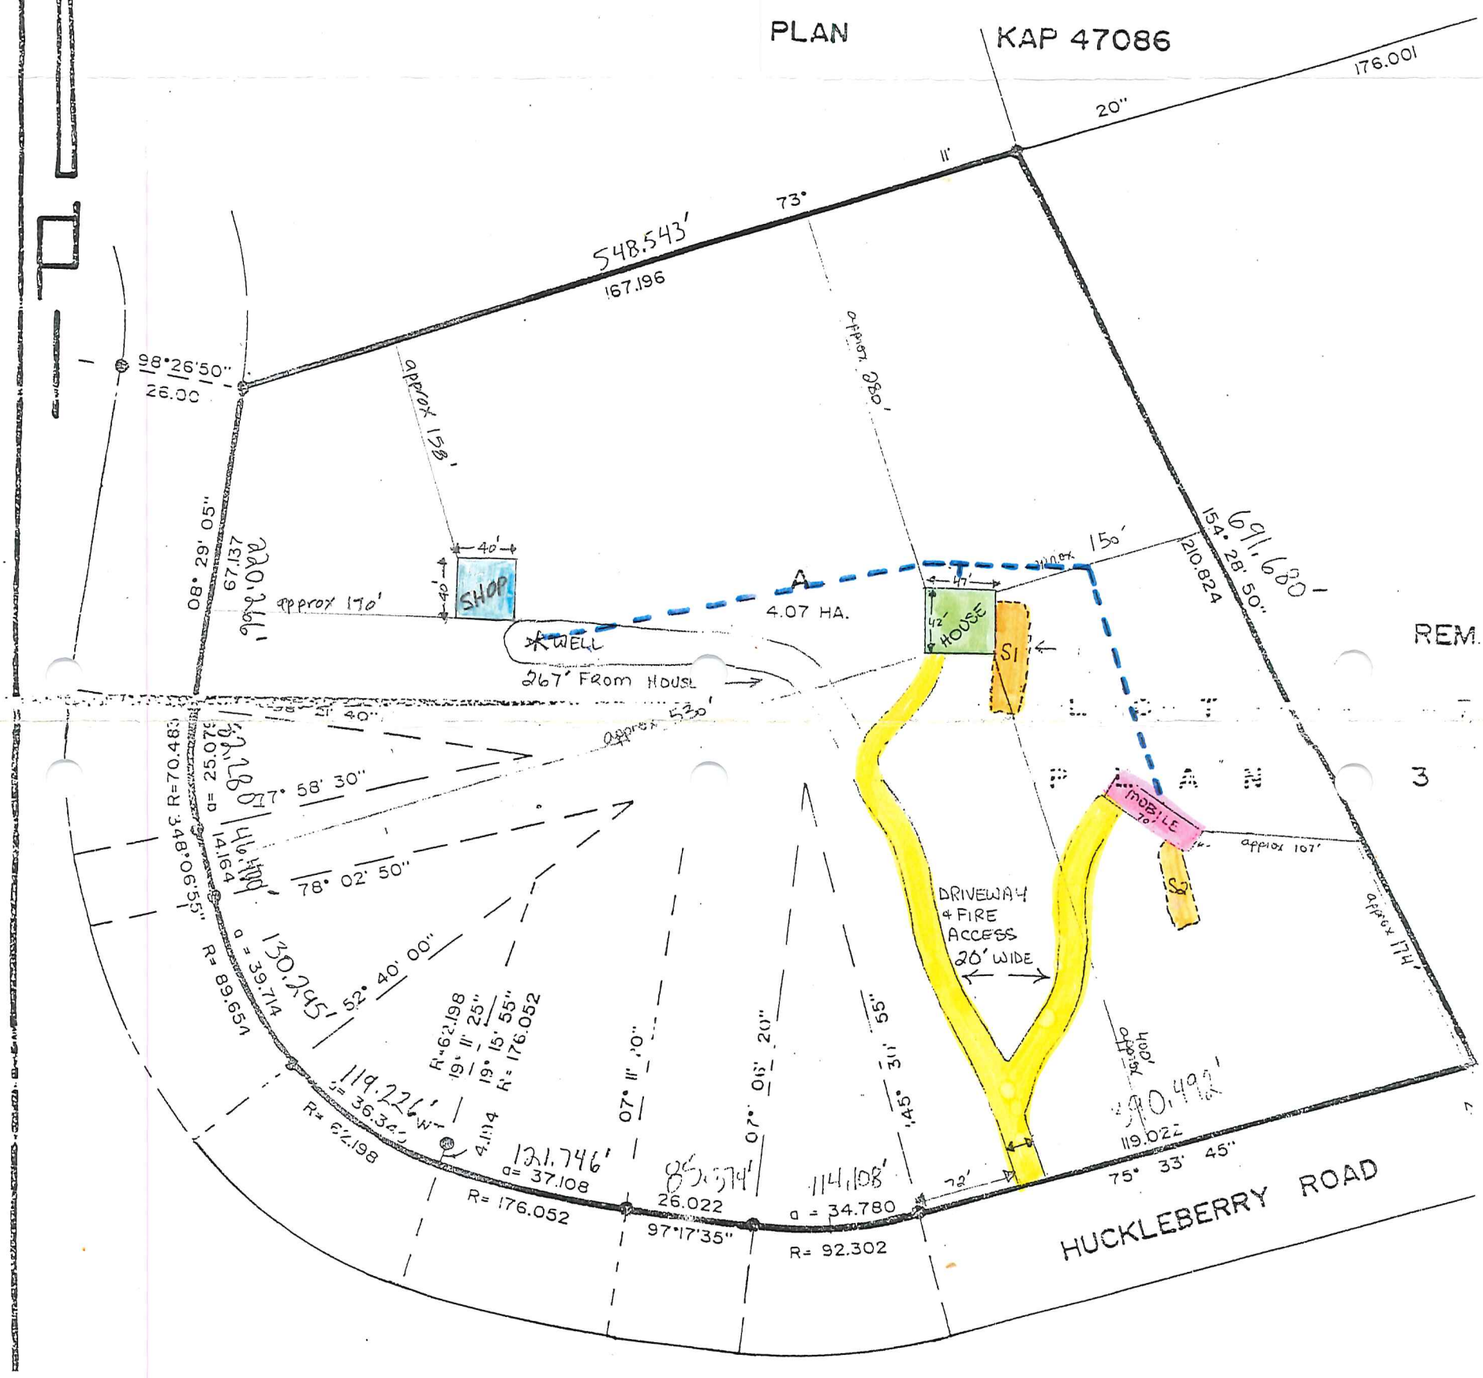


WELL DISTANCE IS APPROX 267' FROM ANY PROPOSED DWELLINGS.

PROPERTY DESCRIPTION:

LOT A SECTION 14 TOWNSHIP 27 PLAN KAP48657

1960 HUCKLEBERRY ROAD, KELOWNA, BC

(RR#5 S-13 C-16 , V1X 4K4)

LEGEND OF PROPOSED DEVELOPMENT

- DRIVEWAY
- WATER LINE
- SEPTIC SYSTEM
- HOUSE - PERMANENT
- MOBILE HOME
- SHOP

REGIONAL DISTRICT OF CENTRAL OKANAGAN
RECEIVED
JUL 03 2019
KELOWNA, B.C.